Permit #F00158422
FilmL.A., Inc.
6255 W Sunset Blvd, 12th Floor
Hollywood, CA 90028
t: (213)977-8600 - f: (213)977-8601
www.filmla.com

Summary Information

Permit No: F00158422 **Type of Permit:** FILMING **Release Date:** 11/01/2019

Production Company	SUPPLY & DEMAND
Insured Company Name	SUPPLY & DEMAND
Contact Phone No. 1	310-956-3500
Contact Phone No. 2	
Fax	
Address	304 SPRING ST, 1W NEW YORK, New York 10013
Production Title	JEEP/BIG FINISH
Type of Production	Commercial - Standard

Producer	DAVE KEMP
Director	PAUL SANTANA
1st AD	NA NA
Production Manager	BIRTHE LAUCHENVCO
FilmL.A. Coordinator	Hans Groszkruger
Location Manager	CARRIE LA
Primary Phone	Mobile - 818-268-0802
Secondary Phone	
Location Assistant	N/A N/A
Primary Phone	Mobile - N/A
Secondary Phone	

Fees

Posting 300	$69.00
Posting 600	$138.00
Posting 1500	$345.00
Notification Charge	$346.00
FILMLA NON-REFUNDABLE FILM APPLICATION FEE	$699.00
LA CITY LANE AND STREET CLOSURE FEE	$312.00
LA CITY FIRE DEPARTMENT SPOT CHECK SURCHARGE	$85.00
FILMLA MONITOR FEES	$260.00
FILMLA MONITOR FEES OVERTIME	$196.00
FILMLA MONITOR FEES - DOUBLE TIME	$325.00

Total Permit Fee	$2,775.00
Number of Locations	2

NOT A PERMIT

FilmL.A., Inc.
6255 W Sunset Blvd, 12th Floor
Hollywood, CA 90028
t: (213)977-8600 - f: (213)977-8601
www.filmla.com

Summary Information — Location

Permit Number F00158422
Production Company SUPPLY & DEMAND
Insured Company SUPPLY & DEMAND
Production Title JEEP/BIG FINISH

Location Manager CARRIE LA
Primary Phone Mobile - 818-268-0802
Secondary Phone

Location Address 14755 Ventura Blvd, Los Angeles, CA, 91403

Location Type Store front

Film Dates 11/4/2019 - 11/4/2019 05:00 - 22:00 1 day

Open or Closed to the Public Closed

Generic Conditions **THE CONSUMPTION OF ALCOHOLIC BEVERAGES AND THE USE OF DRUGS, INCLUDING MARIJUANA, ON LOCATION BY ANY CAST, CREW, OR INVITED GUESTS IS STRICTLY PROHIBITED.**
*LA CITY AND/OR LA COUNTY FIRE CHECKLIST ATTACHED TO FINAL PERMIT. THE PERMITTEE IS RESPONSIBLE FOR COMPLETING CHECKLIST PRIOR TO FILMING ACTIVITY AT THIS LOCATION. NON COMPLIANCE MAY RESULT IN ASSIGNMENT OF A FIRE OFFICER.
Community Survey Required
Must Maintain 5' Clearance on Sidewalks/Walkways
No cast or crew parking on area streets
No interference with vehicular or pedestrian traffic
Number of uniformed officers listed on the permit is a minimum requirement. Permittee remains responsible for deploying a sufficient number of uniformed officers to provide traffic and crowd control to ensure the safety of the film crew and the public.
Traffic control must be done in accordance w/MUTCD
Traffic Officers Required
Uniformed officers shall have a copy of the film permit in their possession and are required to confirm that all traffic control signage devices are in place.

Please see attached document Ventura Blvd btwn Cedros Ave - Willis Ave NS curb - Supply and Demand.pdf

Equipment on Location

Type	Quantity
5 or 10 ton trucks	2
5 Ton Truck	3
Cast/Crew vehicles	50
Catering Truck	2
Cube Trucks	2
Generator	1
Motor Homes	2
Vans	5

Personnel on Location

Type	Quantity
Cast	4
Crew	50
Off-Duty/Retired LAPD Officer(s)	1
Spot Check	1

Filming Activities Interior and exterior dialogue;

Jurisdiction **Political:** Los Angeles City - Council District 04 **Police:** Los Angeles Police **Fire:** Los Angeles City Department

Thomas Guide **Page:** 561 **Grid:** J4

Approvals

FILML.A. CLOSURES	Joshua Mingo
LOS ANGELES CITY DEPARTMENT OF PUBLIC WORKS	Ana Lima
LOS ANGELES CITY POLICE DEPARTMENT	Melissa Hernandez

Parking **Base Camp** **Crew Parking** 17157 Ventura Blvd, Los Angeles,

NOT A PERMIT

FilmL.A., Inc.
6255 W Sunset Blvd, 12th Floor
Hollywood, CA 90028
t: (213)977-8600 - f: (213)977-8601
www.filmla.com

Summary Information — Location

Permit Number F00158422
Production Company SUPPLY & DEMAND
Insured Company SUPPLY & DEMAND
Production Title JEEP/BIG FINISH

Location Manager CARRIE LA
Primary Phone Mobile - 818-268-0802
Secondary Phone

Location Type : Filming Location — Location Type : Other Location — CA, 91316

Posting "No Parking" signs N/S VENTURA BLVD. - WILLIS AVE. - CEDROS AVE.
E/S WILLIS AVE. - VENTURA BLVD. - HORTENSE ST.

Approximate Footage 1201 - 1500 — **Log Number** 261416

Date(s) 11/4/2019 to 11/4/2019 — **Time(s)** 05:00 to 22:00

Lane / Full Closure N/S CURB LANE CLOSURE VENTURA BLVD. - WILLIS AVE - CEDROS AVE.
Approximate Footage 0 - 300

Date(s) 11/4/2019 to 11/4/2019 — **Time(s)** 05:00 to 22:00

NOT A PERMIT

FilmL.A., Inc.
6255 W Sunset Blvd, 12th Floor
Hollywood, CA 90028
t: (213)977-8600 - f: (213)977-8601
www.filmla.com

Summary Information — Location

Permit Number F00158422
Production Company SUPPLY & DEMAND
Insured Company SUPPLY & DEMAND
Production Title JEEP/BIG FINISH

Location Manager CARRIE LA
Primary Phone Mobile - 818-268-0802
Secondary Phone

Location Address 5300 Amestoy Ave, Encino, CA, 91316

Location Type Private Residence

Film Dates 11/4/2019 - 11/4/2019 06:00 - 22:00 1 day

Open or Closed to the Public Closed

Generic Conditions **THE CONSUMPTION OF ALCOHOLIC BEVERAGES AND THE USE OF DRUGS, INCLUDING MARIJUANA, ON LOCATION BY ANY CAST, CREW, OR INVITED GUESTS IS STRICTLY PROHIBITED.**
*LA CITY AND/OR LA COUNTY FIRE CHECKLIST ATTACHED TO FINAL PERMIT. THE PERMITTEE IS RESPONSIBLE FOR COMPLETING CHECKLIST PRIOR TO FILMING ACTIVITY AT THIS LOCATION. NON COMPLIANCE MAY RESULT IN ASSIGNMENT OF A FIRE OFFICER.
Community Survey Required
Equipment staging and vehicles may park on one side of the street only.
Must Maintain 5' Clearance on Sidewalks/Walkways
No cast or crew parking on area streets
No interference with vehicular or pedestrian traffic
Number of uniformed officers listed on the permit is a minimum requirement. Permittee remains responsible for deploying a sufficient number of uniformed officers to provide traffic and crowd control to ensure the safety of the film crew and the public.
Traffic control must be done in accordance w/MUTCD
Traffic Officers Required
Uniformed officers shall have a copy of the film permit in their possession and are required to confirm that all traffic control signage devices are in place.

Please see attached document U29371, 11.04.19, DIAMANTE, F158422.pdf

Equipment on Location

Type	Quantity
5 or 10 ton trucks	2
5 Ton Truck	3
Cast/Crew vehicles	50
Catering Truck	2
Cube Trucks	2
Generator	1
Motor Homes	2
Vans	5

Personnel on Location

Type	Quantity
Cast	4
Crew	50
FilmL.A. Monitor(s)	1
Off-Duty/Active LAPD Officer(s)	1
Spot Check	1

Filming Activities Interior and exterior dialogue; working fire place;

Jurisdiction **Political:** Los Angeles City - Council District 05 **Police:** Los Angeles Police **Fire:** Los Angeles City Department

Thomas Guide **Page:** 561 **Grid:** C2

Approvals
FILML.A. MONITORS — Eric Warczinsky
LOS ANGELES CITY POLICE DEPARTMENT — Melissa Hernandez

Coordinator Note FILMLA MONITOR REQUIRED FOR ALL FILMING ACTIVITY

NOT A PERMIT

FilmL.A., Inc.
6255 W Sunset Blvd, 12th Floor
Hollywood, CA 90028
t: (213)977-8600 - f: (213)977-8601
www.filmla.com

Summary Information — Location

Permit Number F00158422
Production Company SUPPLY & DEMAND
Insured Company SUPPLY & DEMAND
Production Title JEEP/BIG FINISH

Location Manager CARRIE LA
Primary Phone Mobile - 818-268-0802
Secondary Phone

AT LEAST ONE OFF DUTY/ACTIVE OFFICER REQUIRED. PRODUCTION MAY NOT USE RETIRED OFFICERS

Coordinator Note SPOT CHECK FOR FX PER INSPECTOR HUDSON, SEE ATTACHED

Coordinator Note MAY NOT INTERFERE ADJACENT TRAFFIC LANES

Parking
Base Camp
Location Type : Filming Location
Crew Parking
Location Type : Other Location
17157 Ventura Blvd, Los Angeles, CA, 91316

Posting "No Parking" signs E/S AMESTOY AVE. - 100' NORTH - 100' SOUTH FROM 5300 AMESTOY AVE.
N/S KILLION ST. - AMESTOY AVE. - WEST 200'

Approximate Footage 301 - 600 **Log Number** 261417

Date(s) 11/4/2019 to 11/4/2019 **Time(s)** 06:00 to 22:00

Posting "No Parking" signs SOUTH SIDE KILLION - AMESTOY AVE. - WEST 200'

Approximate Footage 0 - 300 **Log Number** 261418

Date(s) 11/4/2019 to 11/4/2019 **Time(s)** 06:00 to 22:00

NOT A PERMIT

Permit #F00158422

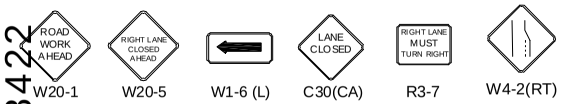

Ⓢ TRAFFIC SIGNAL

● TRAFFIC CONE

TYPE I W/ SIGN

HIGH LEVEL WARNING DEVICE

FLASHING ARROW SIGN (FAS)

ALL TRAFFIC CONTROL WILL BE INSTALLED TO MEET OR EXCEED THE LATEST CA-MUTCD MINIMUM REQUIREMENTS

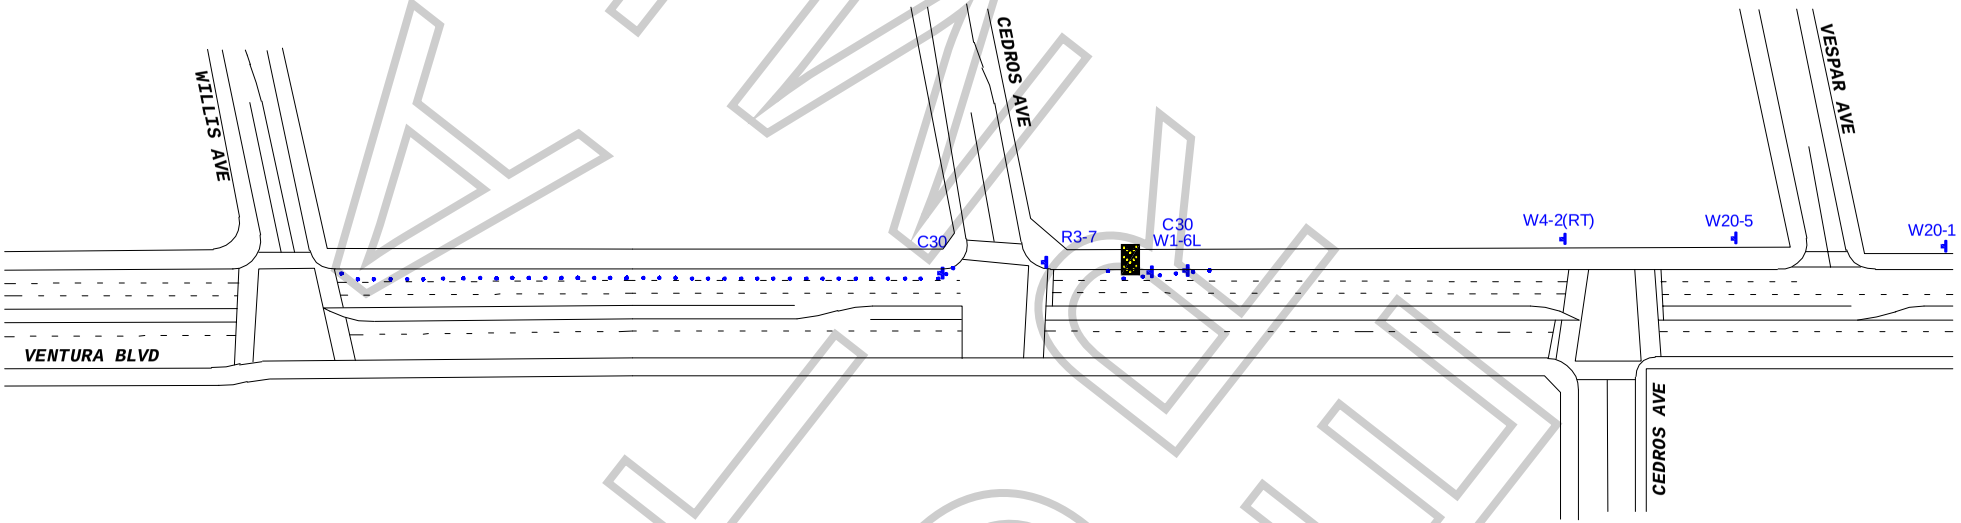

FLYER ONLY

WORK ZONE TRAFFIC CONTROL PLAN
GENERAL NOTES

1. DATE/TIME: 11-4-19 FROM 07:00 HOURS TO 22:00 HOURS.

2. ALL SIGNING, STRIPING, AND TRAFFIC CONTROL DEVICES SHALL CONFORM TO THE (CURRENT) STATE OF CALIFORNIA DEPARTMENT OF TRANSPORTATION (CALTRANS) STANDARD PLANS AND STANDARD SPECIFICATIONS, CALIFORNIA MUTCD, AND ANY ADDENDUMS THERETO, AND AS SHOWN ON THESE PLANS, SYMBOLS AND ABBREVIATIONS USED ARE SHOWN ON CALTRANS STANDARD PLANS.
3. THERE WILL BE NO INTERFERENCE WITH TRAFFIC SIGNALS OR CROSSWALKS.
4. CONES WILL BE 28" MINIMUM HEIGHT AND HAVE REFLECTORIZED SLEEVES FOR NIGHT WORK.
5. POLICE WILL DIRECT TRAFFIC IF NECESSARY.

TCP FOR: SUPPLY & DEMAND

LOCATION: NORTH SIDE CURB LANE CLOSURE
VENTURA BLVD BTWN CEDROS & WILLIS
SHERMAN OAKS, CALIFORNIA

CONTACT: DENISE WHEELER
OFFICE# 818.347.9929

JCL TRAFFIC SERVICES
(213) 622-9775
C31-CA Lic # 805357

DATE | REVISIONS

DRAFTER: EDY RAMIREZ
SCALE: N.T.S.
FILM LAY: HANS GROSZKRUGER

F-315-U

LOS ANGELES FIRE DEPARTMENT

Permit #F00158422
Permit No: 29371
Date Issue 11/1/2019

SPECIAL PERMIT TO USE SPECIAL EFFECTS

State Lic N 3146.06

Name:	RENE DIAMANTE	Address:	321 SAN VINCENTE BLVD. #	Phone:	(818) 259-0066
Company:		City:	LOS ANGELES	Mobile:	
Email:	renediamante@yahoo.com	State:	CA Zip: 90048	Fax:	818 899-8600

2nd Operator: 3146.06 RENE DIAMANTE

Production Title: JEEP Production Company: SUPPLY & DEMAND

Location: 5300 AMESTOY AVE

PERMISSION IS HEREBY GRANTED TO SIMULATE:

SIMULATING: FIREPLACE IN PRACTICAL HOME FIREPLACE. 20 CANDLES ON MANTLE & TABLES. (NO MINORS)

USING THE FOLLOWING SPECIAL EFFECTS MATERIAL:

20 X CANDLES,

1 X 7 GAL PROPANE TANK

UNDER THE FOLLOWING CONDITIONS:

UNDER THE DIRECT SUPERVISION OF RENE DIAMANTE, 3146.06 AND SPOT CHECK FOR EFFECTS ONLY. GENERAL PRECAUTIONS. F158422

ADDITIONAL TERMS AND CONDITIONS

992.6 HSC RESPONSIBILITY. The Company representative shall provide to the authority having jurisdiction the name and license number of the special effects operator who shall have the authority, responsibility and be in charge of handling all Special Effects Material. The company representative shall also allocate sufficient time to the Special Effects Pyrotechnic Operator to prepare for the transportation, parking, storing, securing daily, discharging, disposing of, or otherwise handling of fireworks, pyrotechnic devices, or materials in a sane manner. Upon completion of firing, no unauthorized person shall be permitted access to the firing area until the licensed pyrotechnic operator has determined the area to be safe and secure.

NOTICE: The permittee and production company shall be advised that this permit in no way removes or modifies their responsibility to comply with any other applicable laws or ordinances, including those relating to excessive noise.

57.105.8 THE CHIEF SHALL HAVE THE POWER TO REVOKE OR SUSPEND ANY SPECIAL PERMIT UPON VIOLATION OF THE TERMS AND CONDITIONS IN ACCORDANCE WITH PROVISIONS OF SECTION 57.105.5 OF THE LOS ANGELES MUNICIPAL CODE.

SUBJECT TO FIELD INSPECTION NO DEVIATION WITHOUT WRITTEN PERMISSION

TEMPORARY FROM

11/4/2019 TO **11/4/2019**

Fire Chief
By: HUDSON
Phone: 213 978-3670

lafd:rev 2/2017

NOT A PERMIT